SURVEYOR'S REAL PROPERTY REPORT

PART 1: PLAN OF PART OF

LOT 13, CONCESSION 8

GEOGRAPHIC TOWNSHIP OF ERIN

TOWN OF ERIN
COUNTY OF WELLINGTON

J. R. FINNIE O.L.S.

SCALE : 1:300 METRIC

0 5 10 20 30 METRES

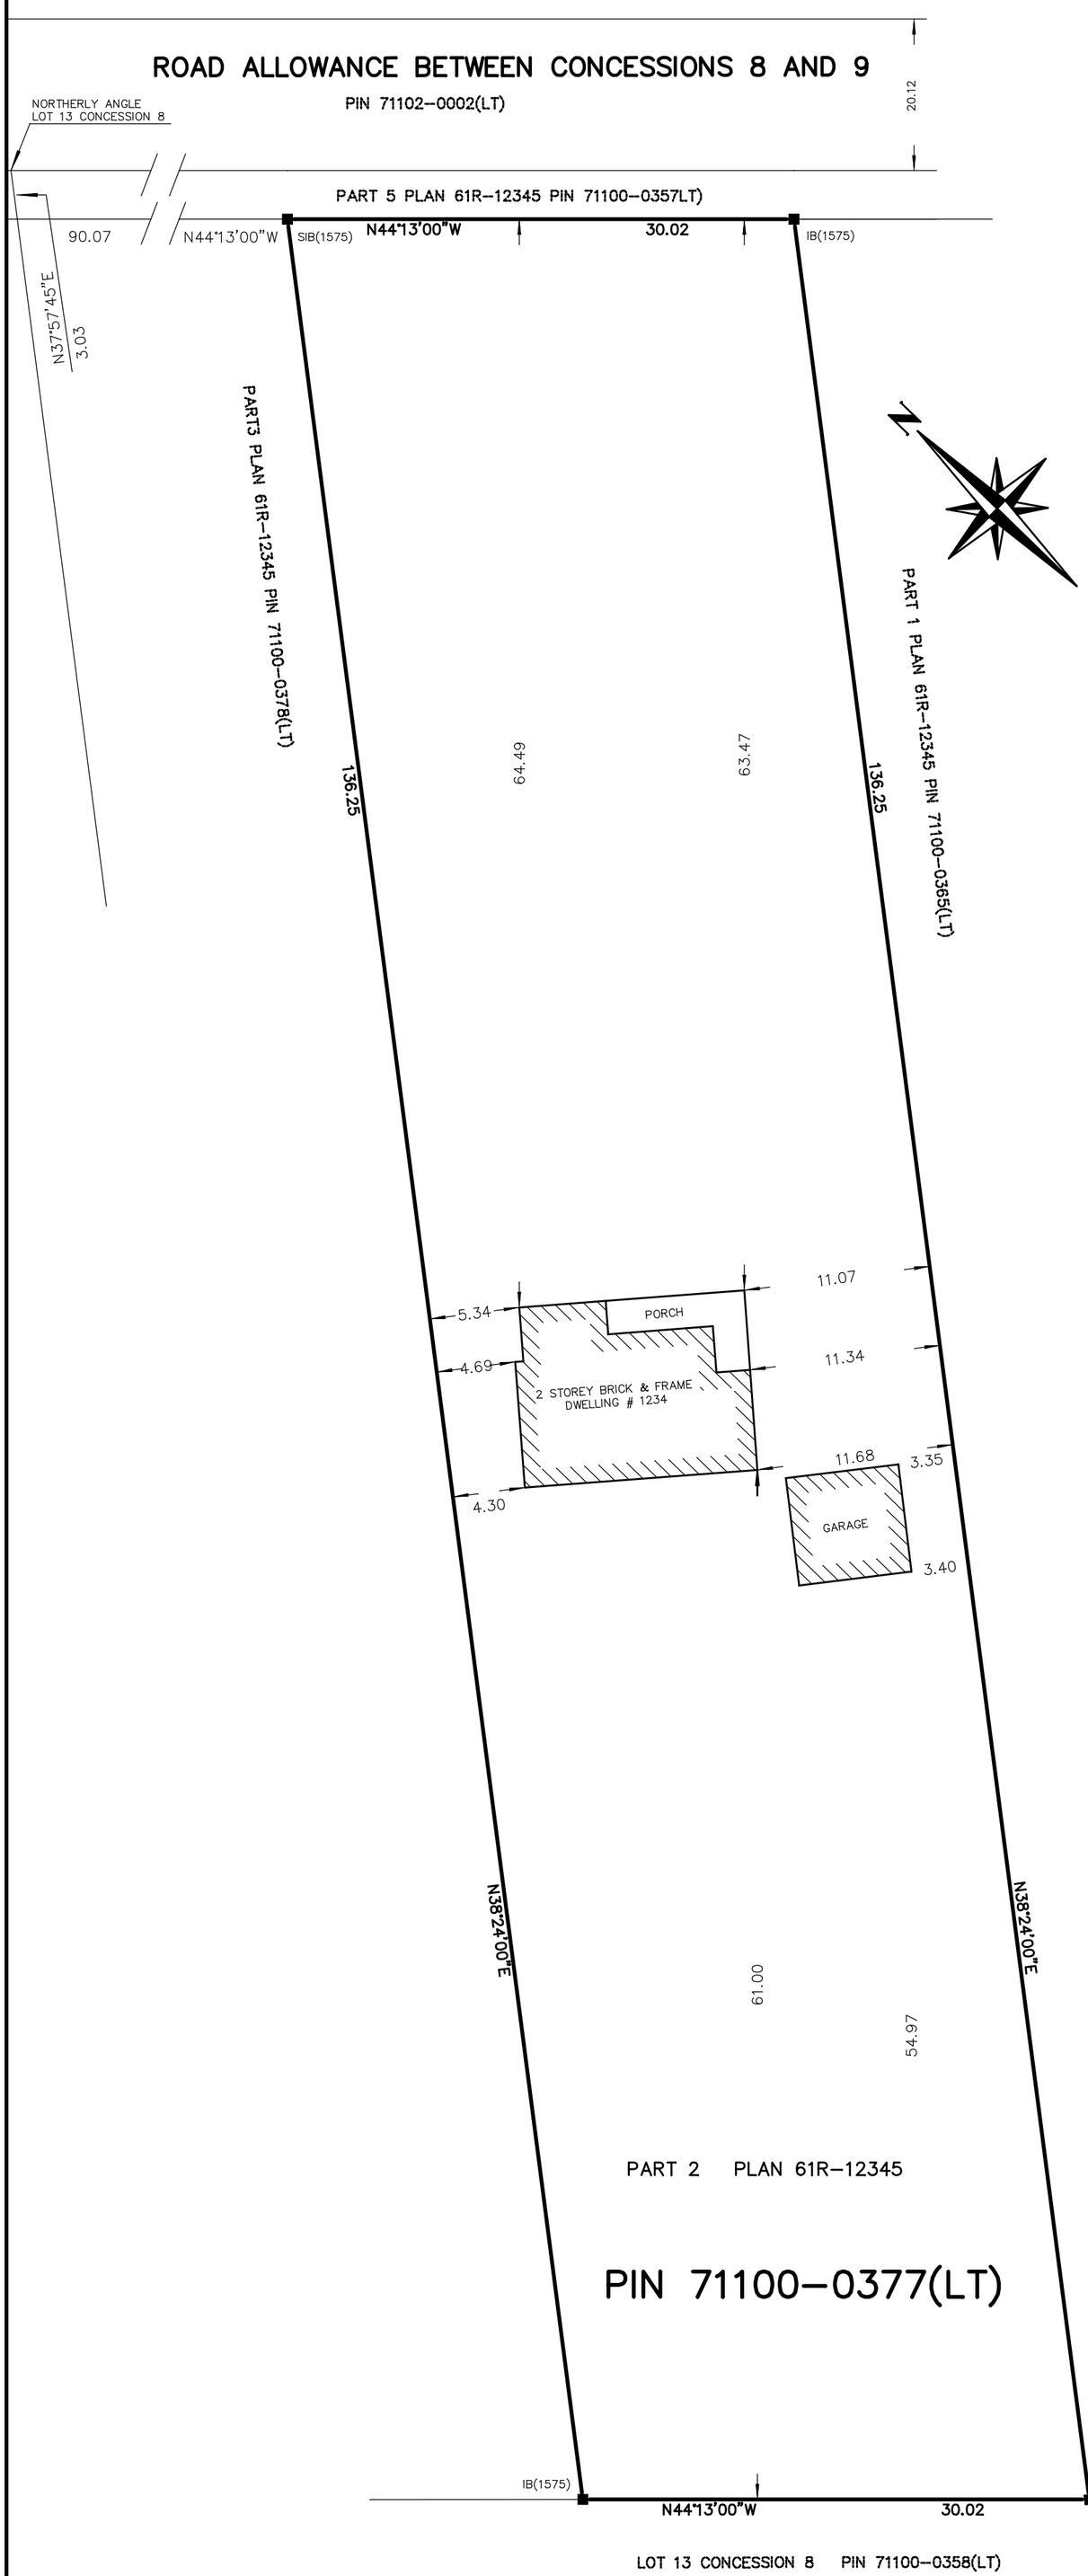

METRIC

DISTANCES SHOWN ON THIS PLAN ARE IN METRES AND CAN BE CONVERTED TO FEET BY DIVIDING BY 0.3048.

PART 2

NO EASEMENTS OR ENCROACHMENTS NOTED.

NOTES

BEARINGS ARE ASTRONOMIC AND ARE REFERRED TO THE SOUTHWESTERLY LIMIT OF THE ROAD ALLOWANCE BETWEEN CONCESSIONS 8 AND 9, AS WIDENED, SHOWN AS N44°13'00"W ON DEPOSITED PLAN 61R-12345.

1575	DENOTES J. R. FINNIE O.L.S.
M	DENOTES MEASURED
PIN	DENOTES PROPERTY IDENTIFICATION NUMBER
WIT.	DENOTES WITNESS
N,S,E,W	DENOTES NORTH, SOUTH, EAST AND WEST, RESPECTIVELY.
CON.	DENOTES CONCESSION

NO FENCES UNLESS OTHERWISE NOTED.

SURVEYOR'S CERTIFICATE

I CERTIFY THAT:
1. THIS SURVEY AND PLAN ARE CORRECT AND IN ACCORDANCE WITH THE SURVEYS ACT AND THE SURVEYORS ACT, AND THE REGULATIONS MADE UNDER THEM.
2. THIS SURVEY WAS COMPLETED ON THE 23rd DAY OF JUNE, 2011.

FEBRUARY 13, 2012
DATE

J. R. FINNIE
ONTARIO LAND SURVEYOR

CLIENT: JOHN DOE

J. R. FINNIE
ONTARIO LAND SURVEYOR
BOX 31, ERIN ON N0B 1T0
PH (519) 833-2380 FAX (519) 833-0208
EMAIL : rfinnie@jrfinnie.com

DRAWN BY : tf | PROJECT: 11-WEB-SRPR

© J. R. FINNIE O.L.S. – 2012